


Site plan

M 1:500


Legend

- Entrance to the office building
- Entrance to the residential building
- Fire exits
- 1 Parking
- 2 Underground parking
- 3 Playground

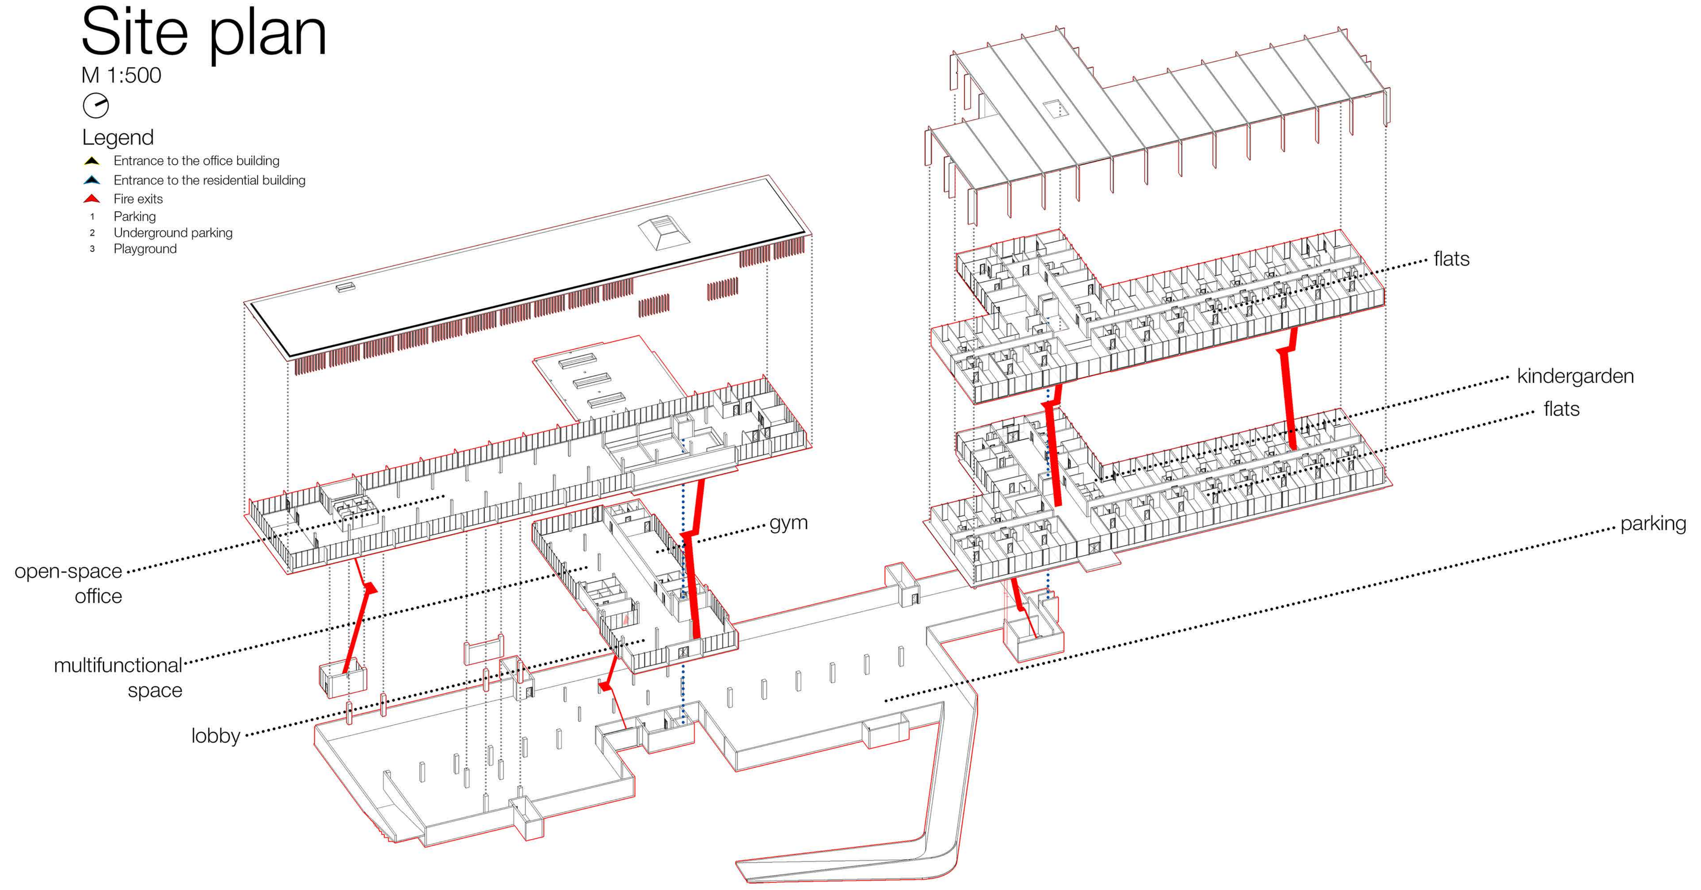



Plans


1st floor
M 1:200

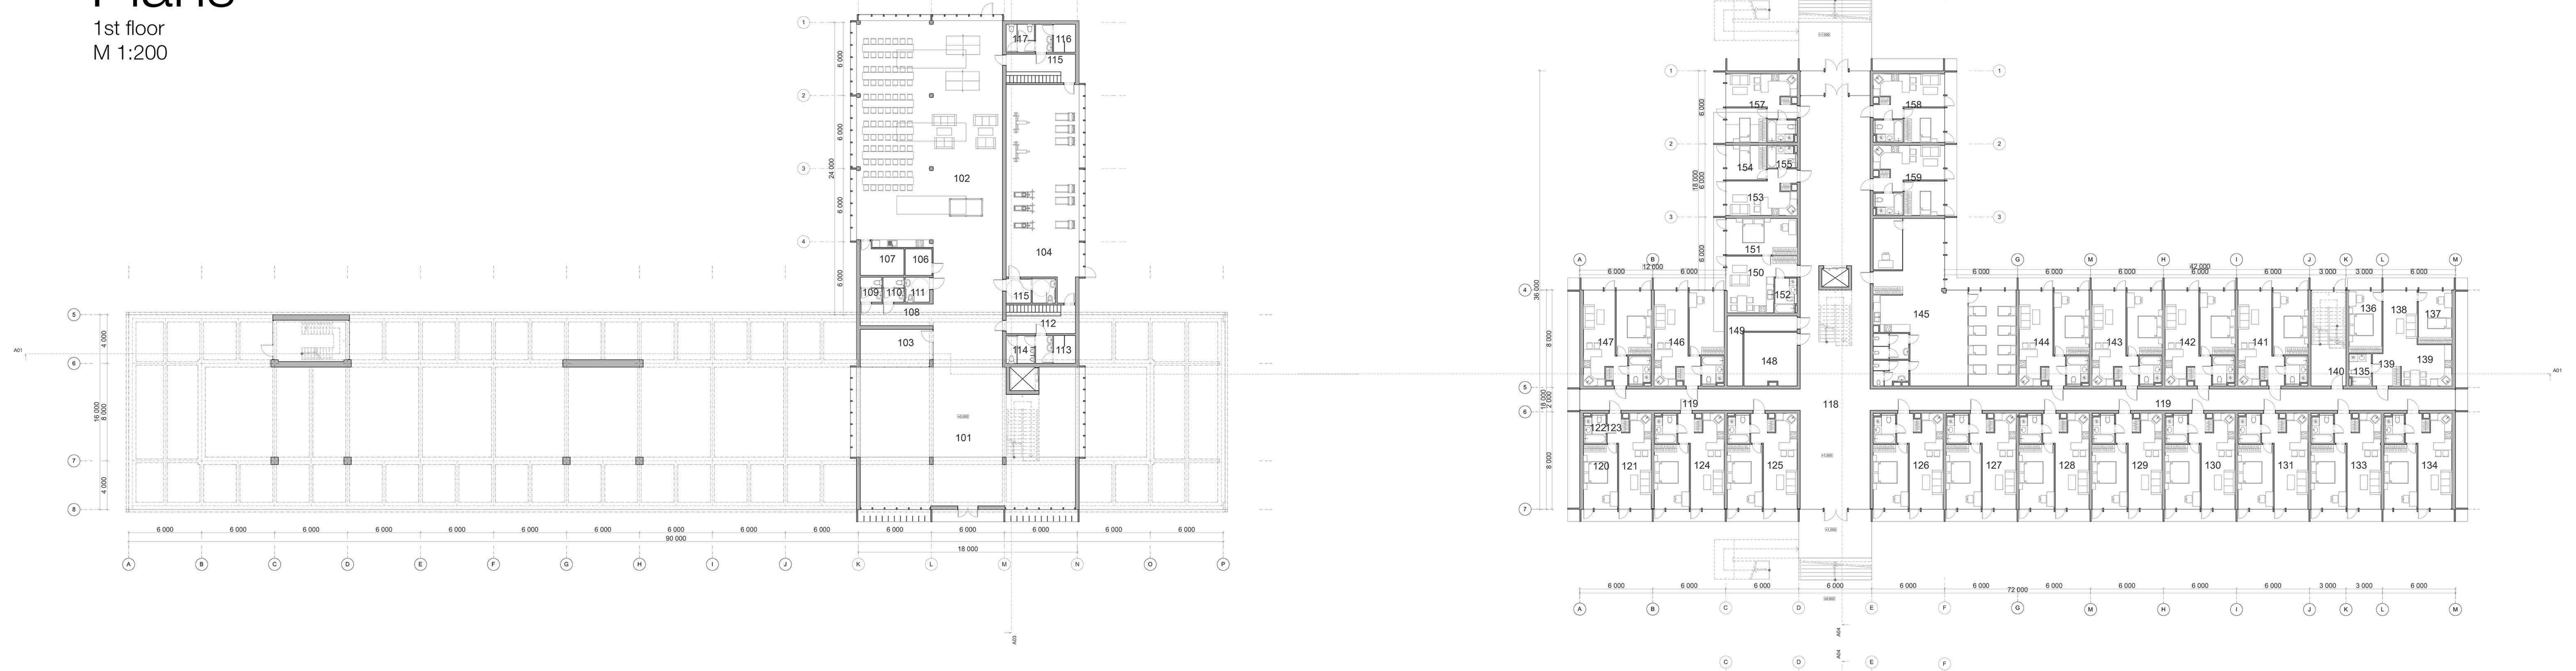

2nd floor
M 1:200

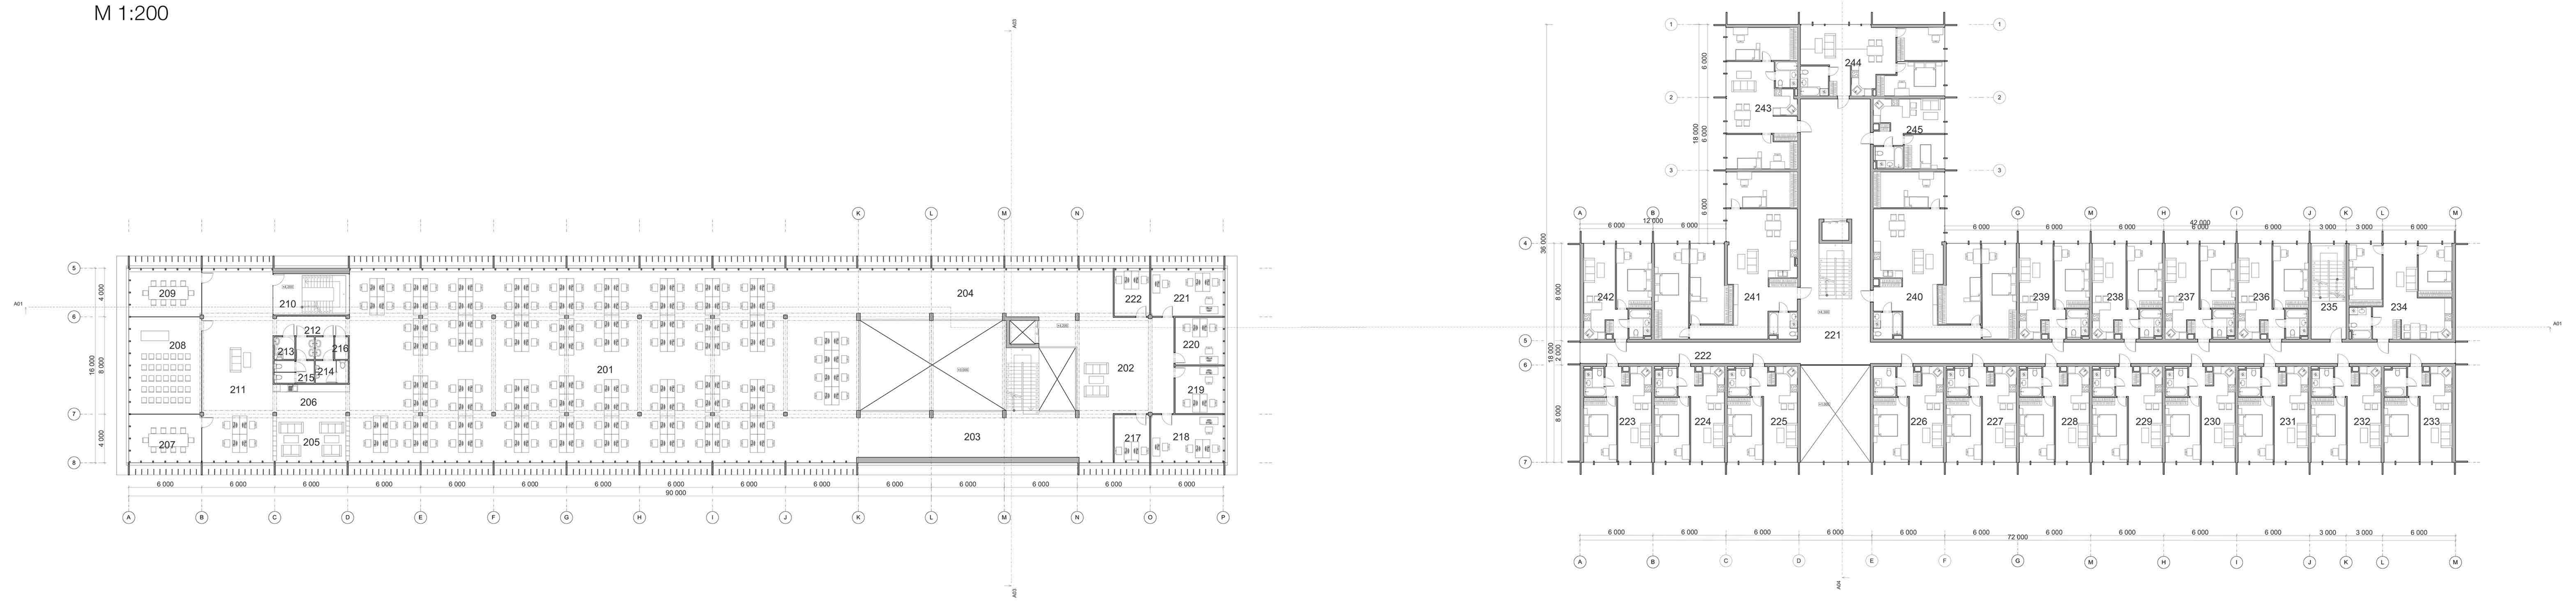

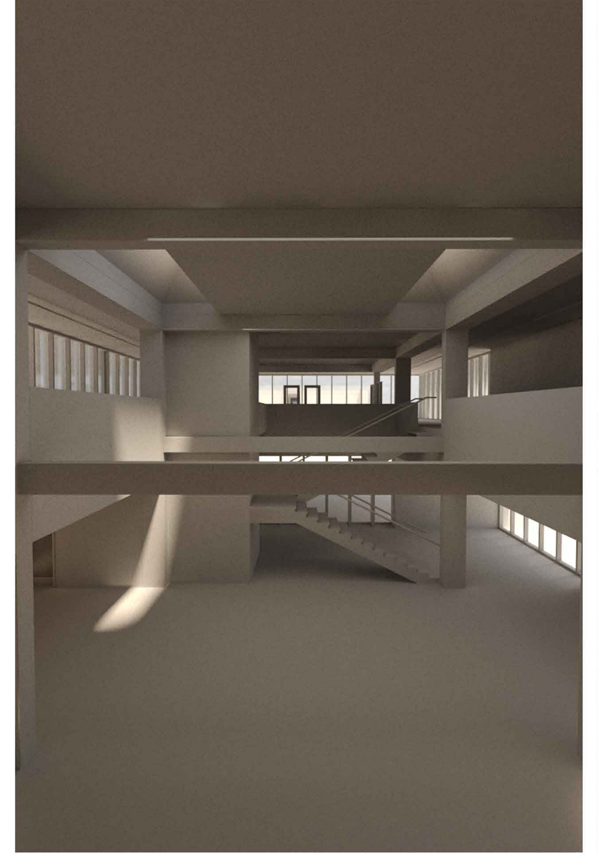

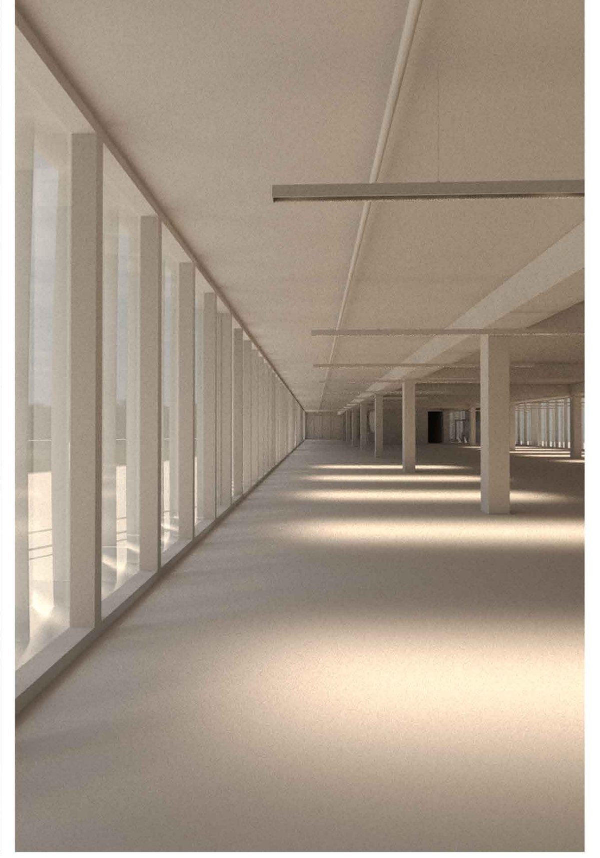








Underground parking
M 1:400

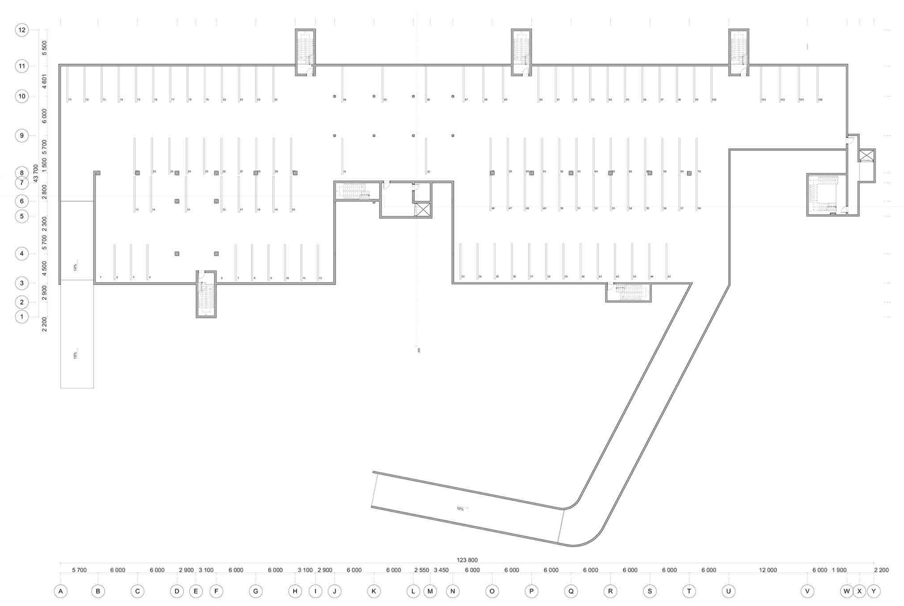

Office building

N.	Name	Area (m2)
	Legend 1.NP	
101	Entrance hall	205,13
102	Multifunctional zone	293,67
103	Stairs	18,42
104	Gym	105,82
106	Storage	4,80
107	Storage	8,42
108	Corridor	10,68
109	WC	3,64
110	WC	3,54
111	Handicap WC	4,10
112	Cloackroom	13,40
113	Shower	7,53
114	WC	5,34
115	Cloackroom	13,40
115	Handicap cloackroom	4,10
116	Shower	7,53
117	WC	5,34
		714,86 m²

Residential building

N.	Name	Area (m2)
	Legend 1.NP	
118	Hall	191,49
119	Hallway	33,15
119	Hallway	85,77
120	Bedroom	16,35
121	Kitchen and Living room	20,20
122	Bathroom	5,76
123	Hallway	4,88
124	Appartment	44,90
125	Appartment	44,90
126	Appartment	44,90
127	Appartment	44,90
128	Appartment	44,90
129	Appartment	44,90
130	Appartment	44,90
131	Appartment	44,90
133	Appartment	44,90
134	Appartment	43,61
135	Stairs	4,64
136	Bedroom	13,83
137	Bedroom	12,07
138	Living room	13,73
139	Hallway	6,22
139	Kitchen	14,19
140	Stairs	22,64
141	Appartment	44,90
142	Appartment	44,90
143	Appartment	44,90
144	Appartment	44,90
145	Kindergarden	113,03
146	Appartment	44,90
147	Appartment	43,35
148	Bedroom	18,91
149	Stairs	12,93
150	Living room	21,57
151	Bedroom	17,56
152	Bathroom	5,06
153	Living room	18,65
154	Bedroom	9,38
155	Bathroom	4,28
157	Appartment	32,46
158	Appartment	32,46
159	Appartment	33,05
		1 479,74 m²

Office building


N.	Name	Area (m2)
	Legend 2.NP	
201	Open-space office	668,00
202	Recreation	62,01
203	Hallway	80,15
204	Bedroom	94,96
205	Hallway	24,90
206	Recreation	14,49
207	Kitchen	24,15
208	Meeting room	48,00
209	Meeting room	24,00
210	Fire exit stairs	21,42
211	Open-space office	93,63
212	Corridor	9,77
213	Handicap WC	3,11
214	WC man	7,92
215	WC woman	8,99
216	Storage	2,04
217	WC man	11,42
218	Office	23,39
219	Office	15,40
220	Office	15,40
221	Office	23,50
222	Office	11,65
		1 288,32 m²

Residential building


N.	Name	Area (m2)
	Legend 2.NP	
221	Hall	111,15
222	Hallway	127,44
223	Appartment	43,35
224	Appartment	44,90
225	Appartment	44,90
226	Appartment	44,90
227	Appartment	44,90
228	Appartment	44,90
229	Appartment	44,90
230	Appartment	44,90
231	Appartment	44,90
232	Appartment	44,90
233	Appartment	43,61
234	Appartment	66,68
235	Stairs	22,64
236	Appartment	44,90
237	Appartment	44,90
238	Appartment	44,90
239	Appartment	44,90
240	Appartment	127,15
241	Appartment	127,15
242	Appartment	43,35
243	Appartment	68,43
244	Appartment	66,80
245	Appartment	33,05
		1 464,44 m²

Elevations


M 1:200
Southeast fasade

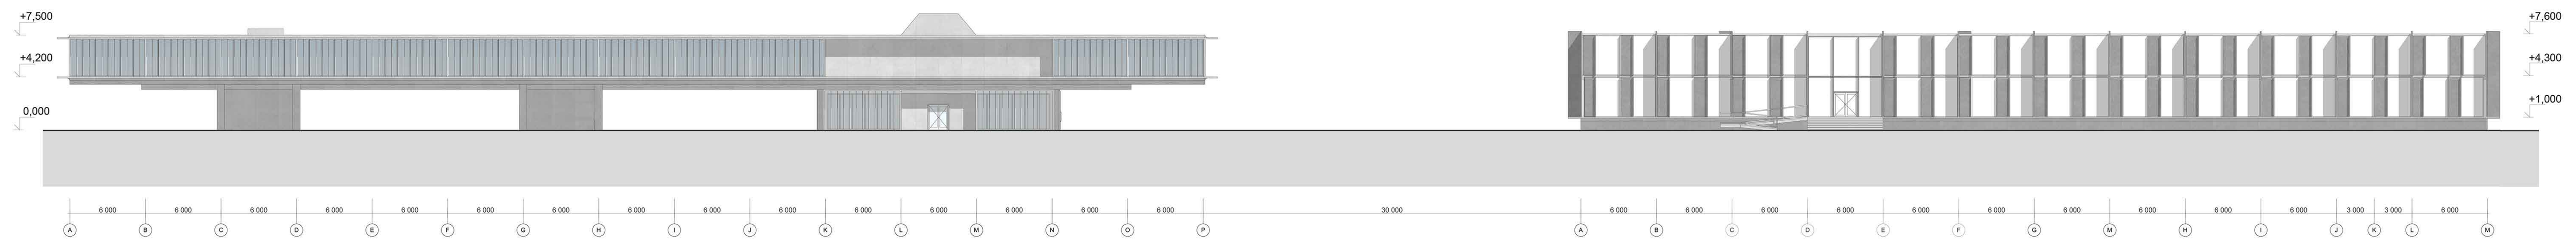


Northwest fasade

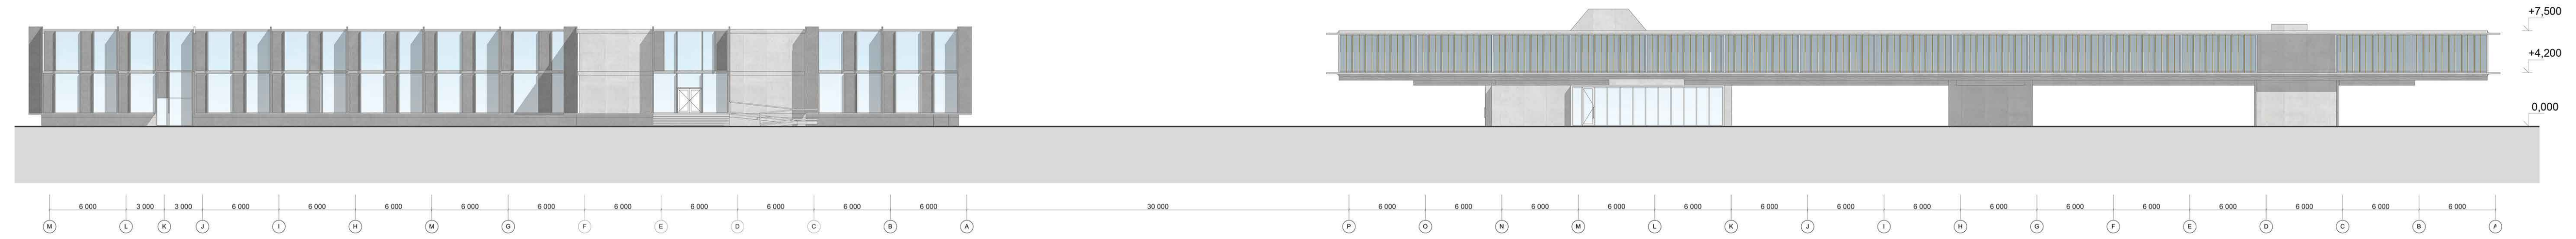

Southwest fasade

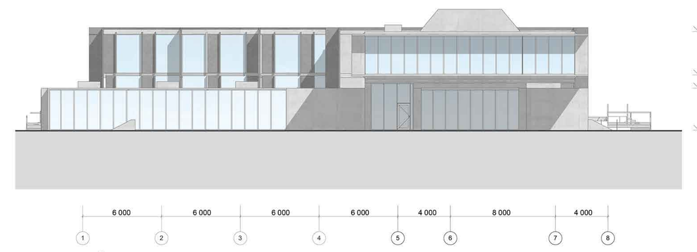


Northesat fasade

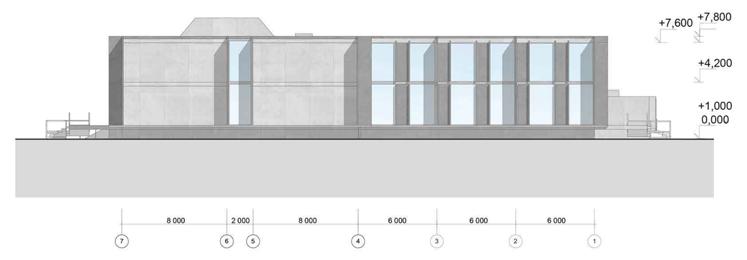


Sections


M 1:200
A03

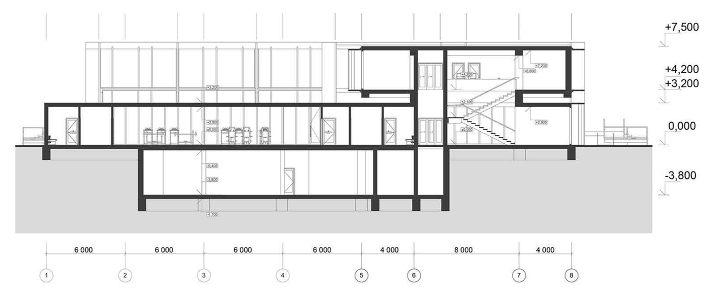

A02

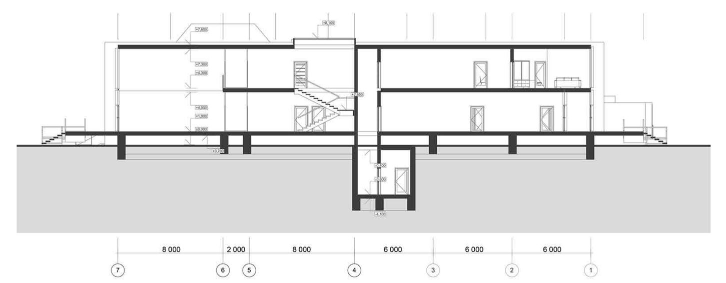


A01

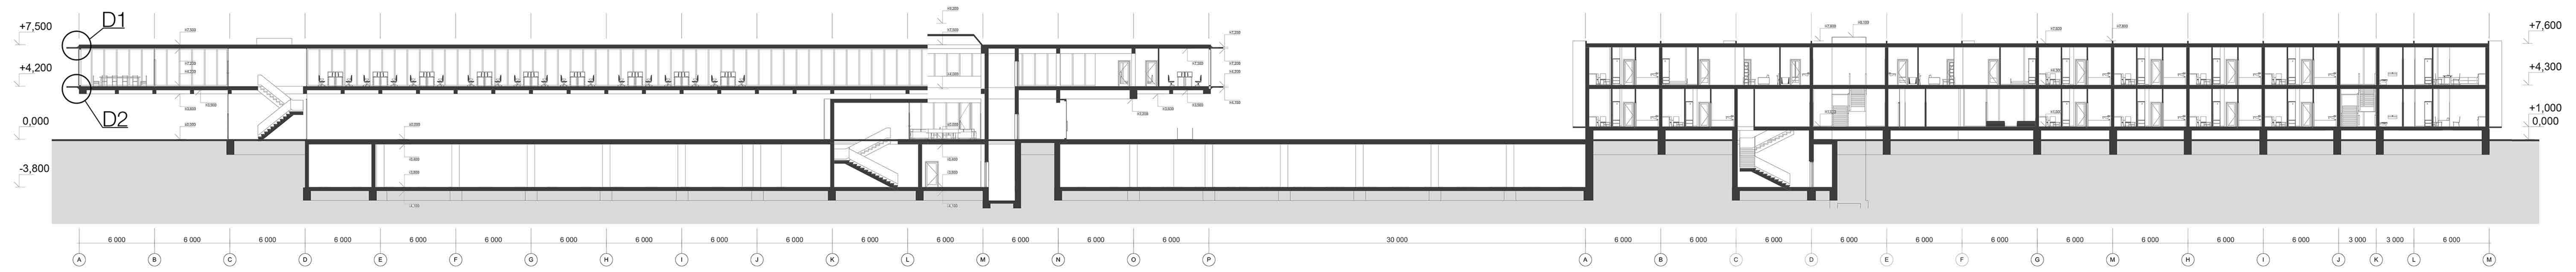

Details

M 1:10

D1

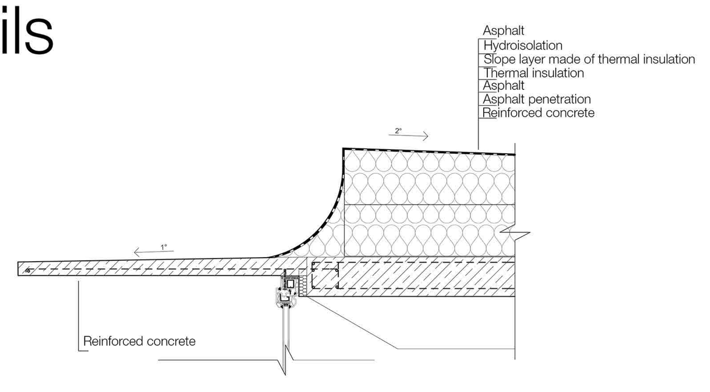

D2

